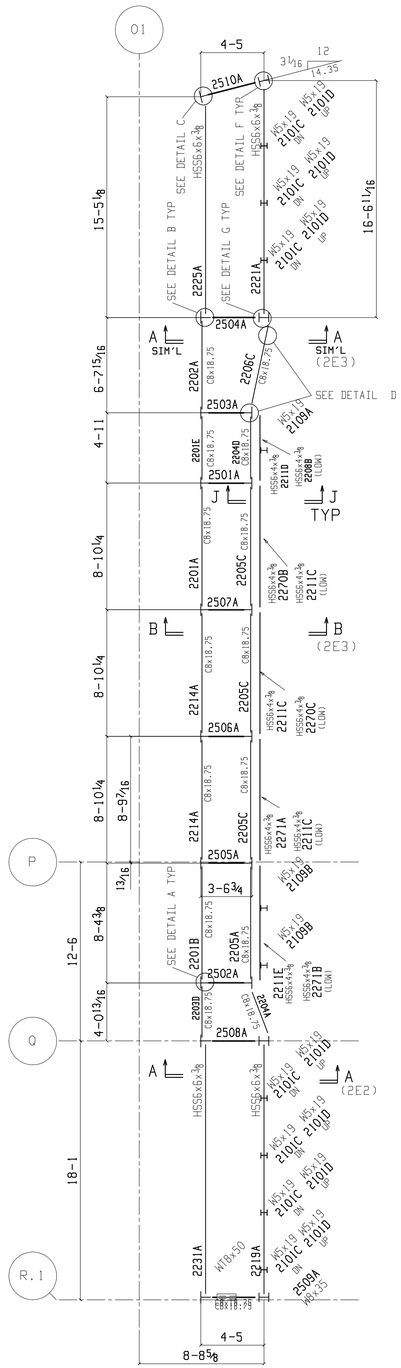

SIGN FRAMING PART PLAN

T.O.S. EL. 86-25/16 U.N.O

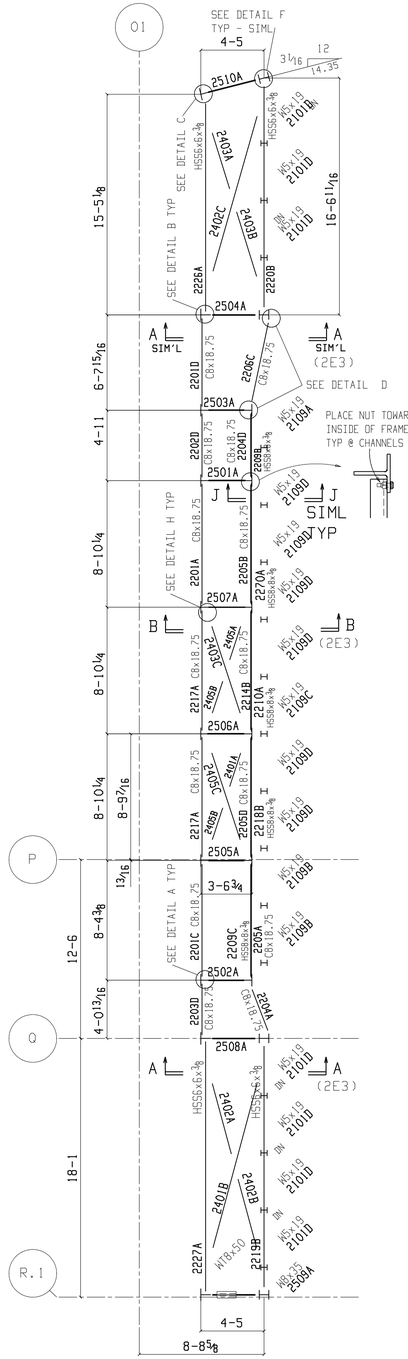

SIGN FRAMING PART PLAN

T.O.S. EL. 93-0 15/16 U.N.O

NOTE:
ALL HORIZONTAL BRACING = L3 1/2x3 1/2x3/8

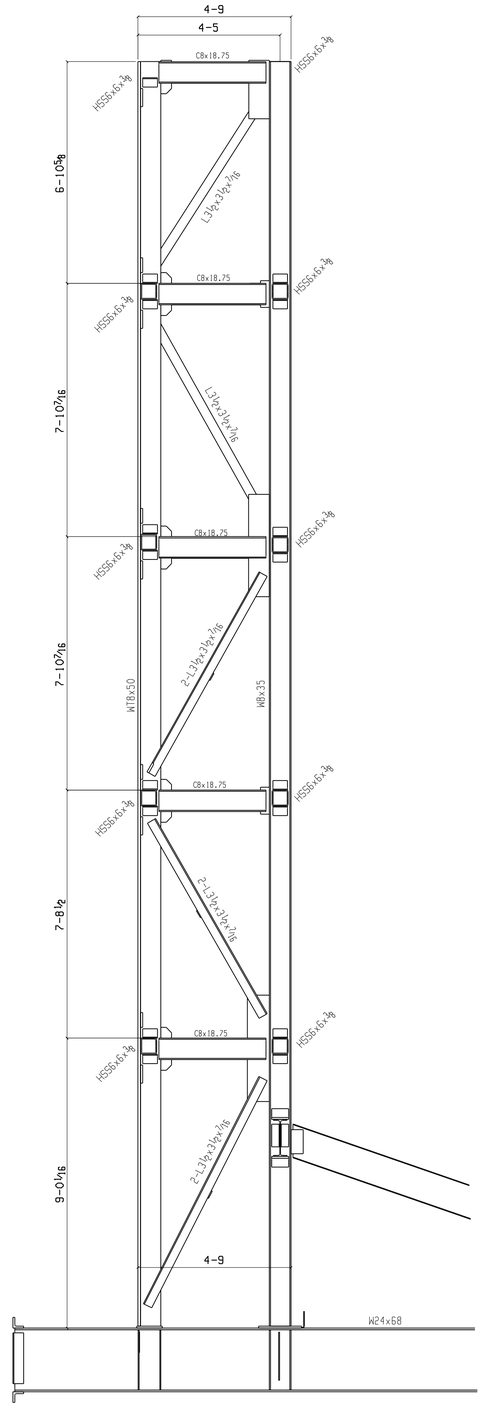

SECTION A

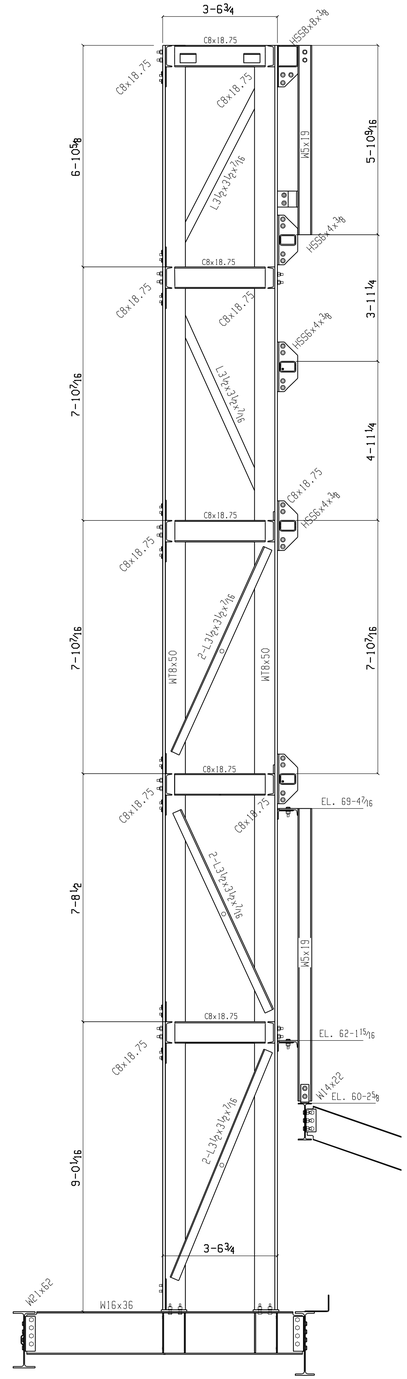

SECTION B

SEE 2E5 FOR SECTIONS UNO

ORANGE COUNTY IRONWORKS LLC

27 STONE CASTLE ROAD ROCK TAVERN N.Y. 12575

845-564-8421

PRINT RECORD		
QUANTITY	DATE	COPY

Conns A36 Unless Noted
Holes 15/16 Unless Noted
Surf.Prep
Paint
Made JL Date 11-06-09
Chk'd AC Date 11-11-09

STRUCTURE 839 6TH AVE.

LOCATION NEW YORK, NEW YORK

CONTRACTOR M.D. CARLISLE CONSTRUCTION CORP.

OWNER CARLISLE 839 LLC

ENG. OR ARCH'T PERKINS EASTMAN

REV	DATE	DESCRIPTION	PROJ NO.	SHEET NO.
1	11-12-09	RELEASED FOR APPROVAL	9062	2E3
2	01-16-10	RELEASED FOR FIELD		
3	2-6-10	RELEASED FOR FIELD		
4				

05 May 2011
11:39:16 AM