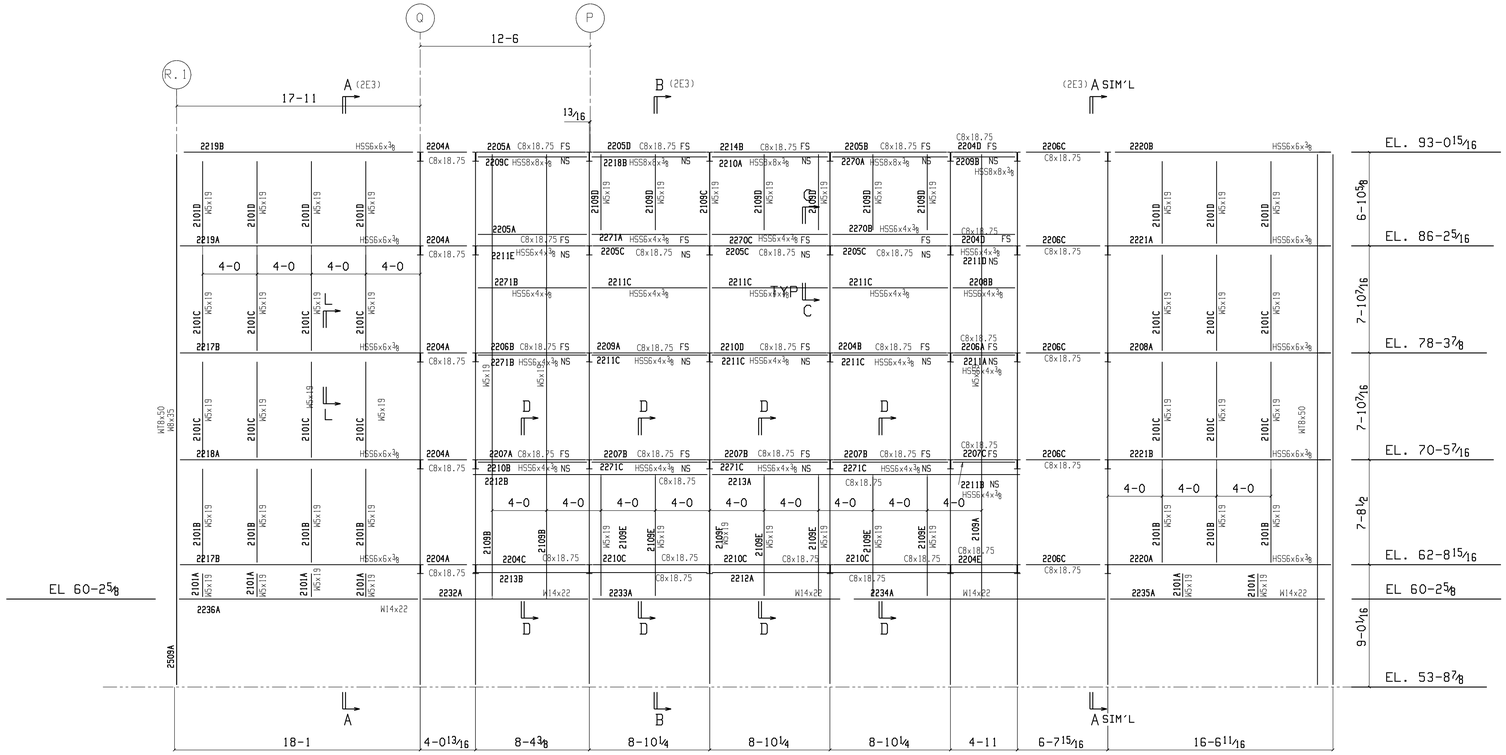

EAST SCREEN ELEVATION

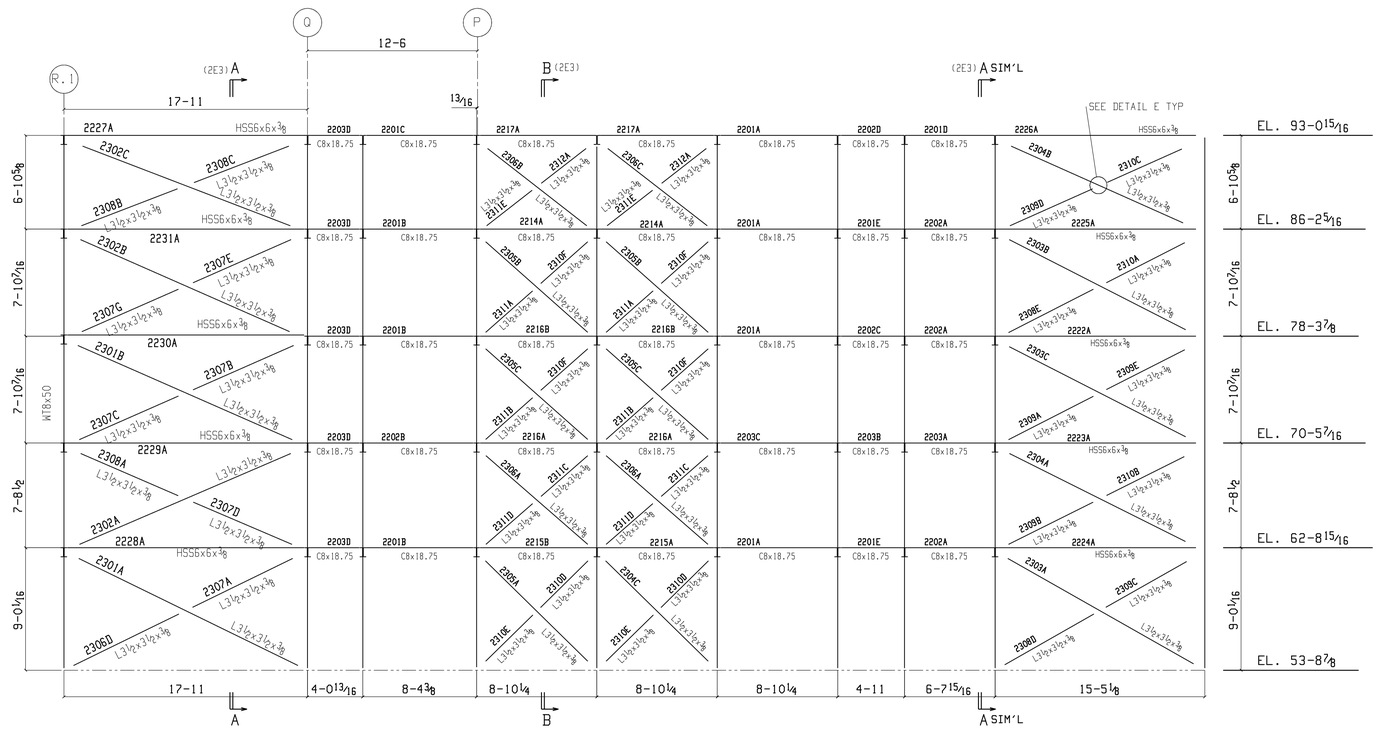

WEST SCREEN ELEVATION

SEE 2E5 FOR SECTIONS UNO

05 May 2011
11:39:21 AM

ORANGE COUNTY IRONWORKS LLC
27 STONE CASTLE ROAD ROCK TAVERN N.Y. 12575
845-564-8421

PRINT RECORD		
QUANTITY	DATE	COPY

STRUCTURE 839 6TH AVE.
LOCATION NEW YORK, NEW YORK
CONTRACTOR M.D. CARLISLE CONSTRUCTION CORP.
OWNER CARLISLE 839 LLC
ENG. OR ARCH'T PERKINS EASTMAN

Conns A36 Unless Noted
Holes 15/16 Unless Noted
Surf.Prep
Paint
Made JL Date 11-06-09
Chk'd AC Date 11-11-09

REV	DATE	DESCRIPTION
1	11-12-09	RELEASED FOR APPROVAL
2	01-16-10	RELEASED FOR FIELD
3	2-6-10	RELEASED FOR FIELD
4		

PROJ NO. 9062
SHEET NO. 2E4